PARK ALT. 1

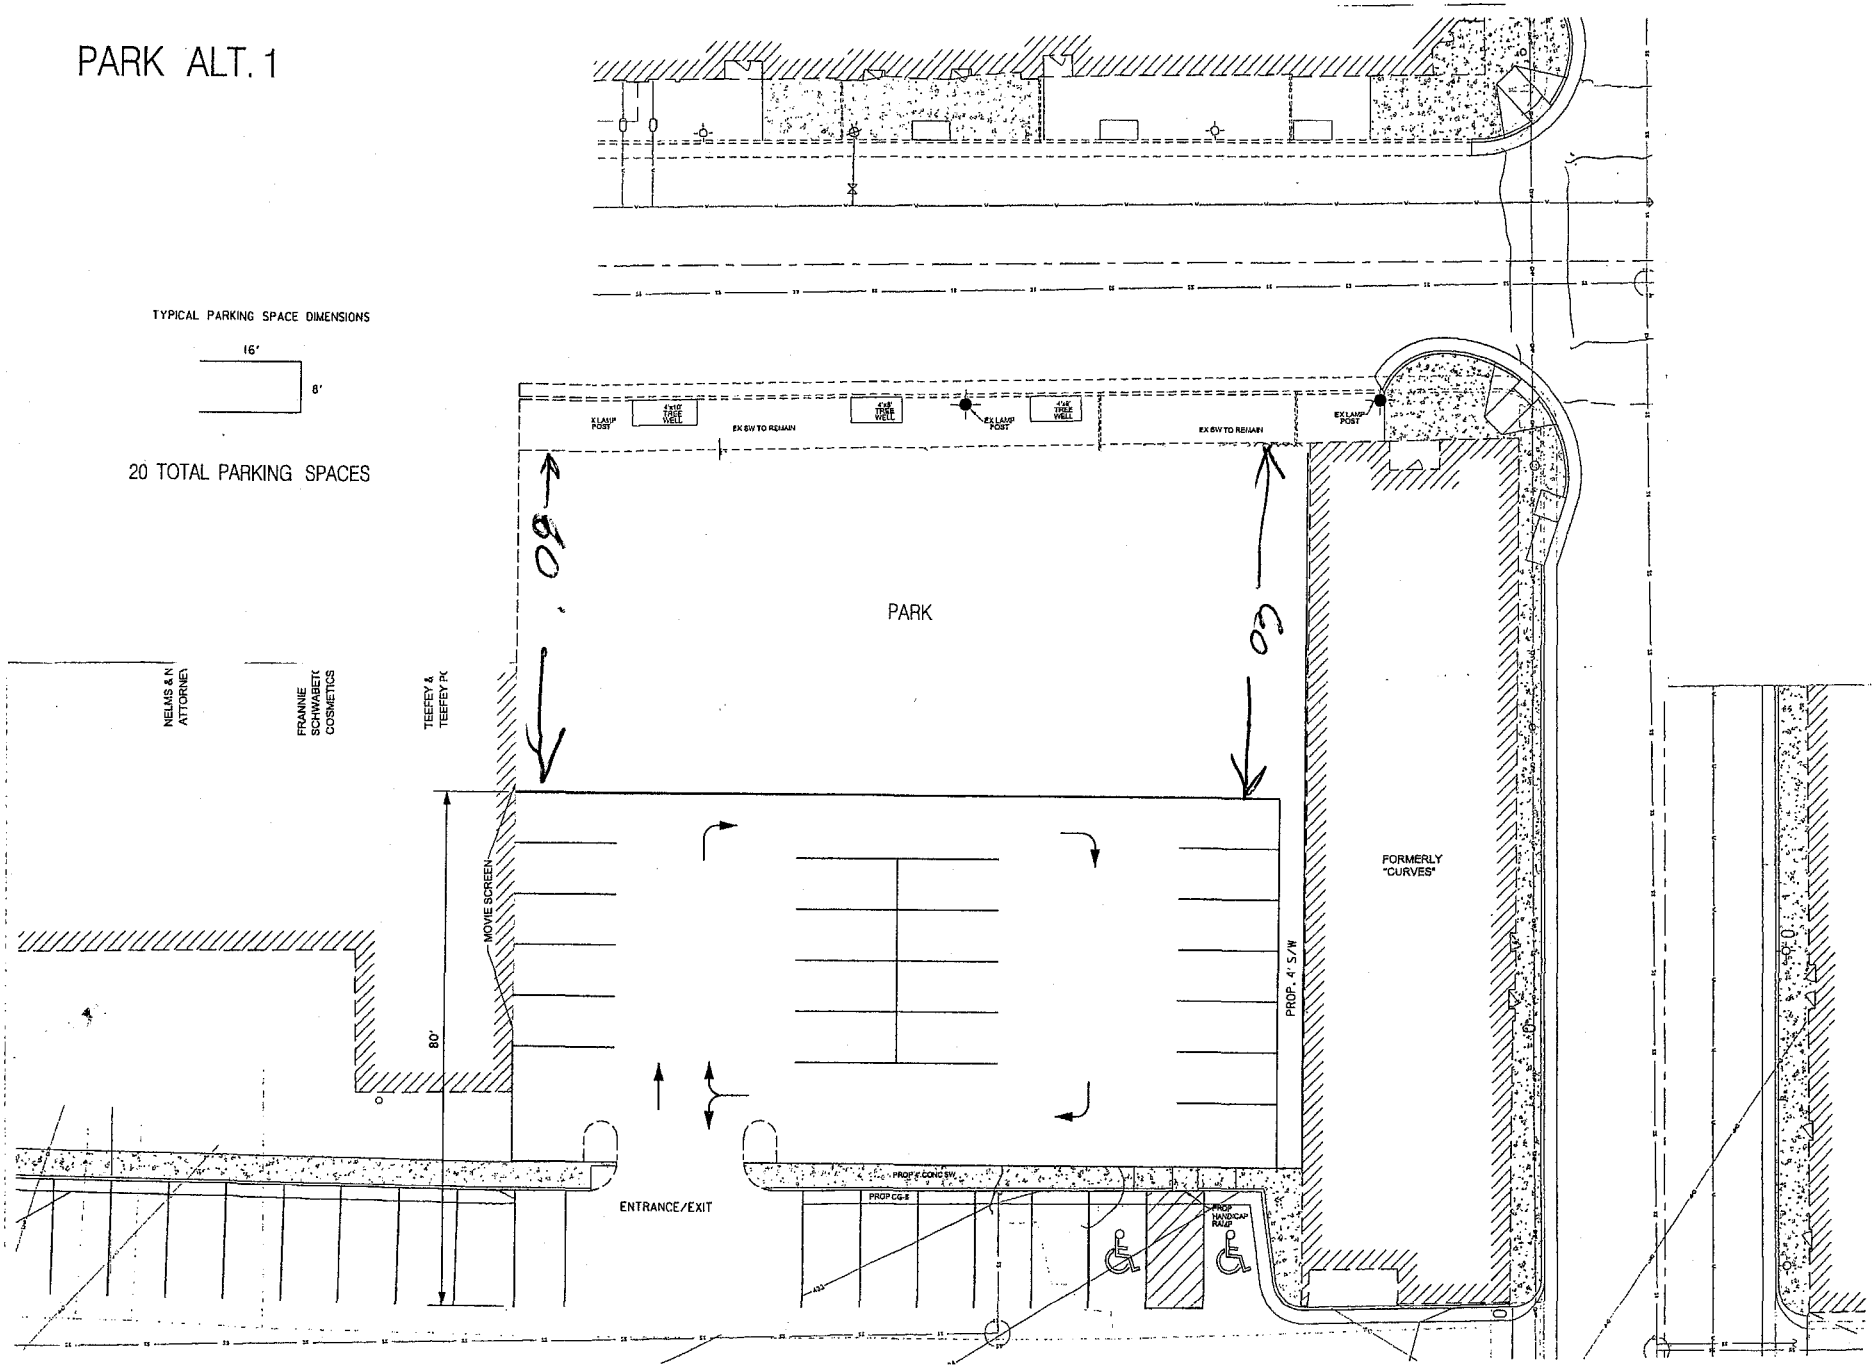
TYPICAL PARKING SPACE DIMENSIONS
16'
8'
20 TOTAL PARKING SPACES
PARK
60'
60'
80'
EX SW TO REMAIN
EX SW TO REMAIN
EX LAMP POST
EX LAMP POST
EX LAMP POST
4'x8' TREE WELL
4'x8' TREE WELL
4'x8' TREE WELL
NELMS & N ATTORNE
FRANNIE SCHWABEK COSMETICS
TEEFEY & TEEFEY PC
MOVIE SCREEN
FORMERLY "CURVES"
PROP. 4' S/W
ENTRANCE/EXIT
PROP 4' CONC SW
PROP CG-8
PROP HANDICAP RAMP